



INDEX OF DRAWINGS

PROJECT SUMMARY	-----	01
FOUNDATION PLAN	-----	02
GROUND FLOOR	-----	03
FIRST FLOOR PLAN	-----	04
ROOF PLAN	-----	05
CROSS SECTION Y-Y	-----	06
DOOR AND WINDOW SCHEDULE	-----	07
ONE POINT PERSPECTIVE VIEW	-----	08
RENDER VIEWS	-----	09 - 12



NOTES

THIS DRAWING SUBJECTED TO CONDITIONS IN CONTRACT. ALL INVENTIONS, IDEAS, DESIGN AND METHODS HEREIN ARE RESERVED TO MI DESIGN ATELIER AND MAY NOT BE USED WITHOUT ITS WRITTEN CONTENT.



3F UPPER TENGBEH TOWN
kanumoses22@gmail.com
midesigns.sl
MI Designs
+232 79 331610
+232 80 563212

JOB TITLE:
SCHOOL AND CHURCH

LOCATION:
KONDOLOH ROKEL

CLIENT:
KAMAARA'S HEART FOUNDATION INTERNATIONAL MINISTRY
(AKA) C3 CHURCH

DRAWING TITLE:
PROJECT SUMMERY

DESIGN BY:
MI DESIGNS

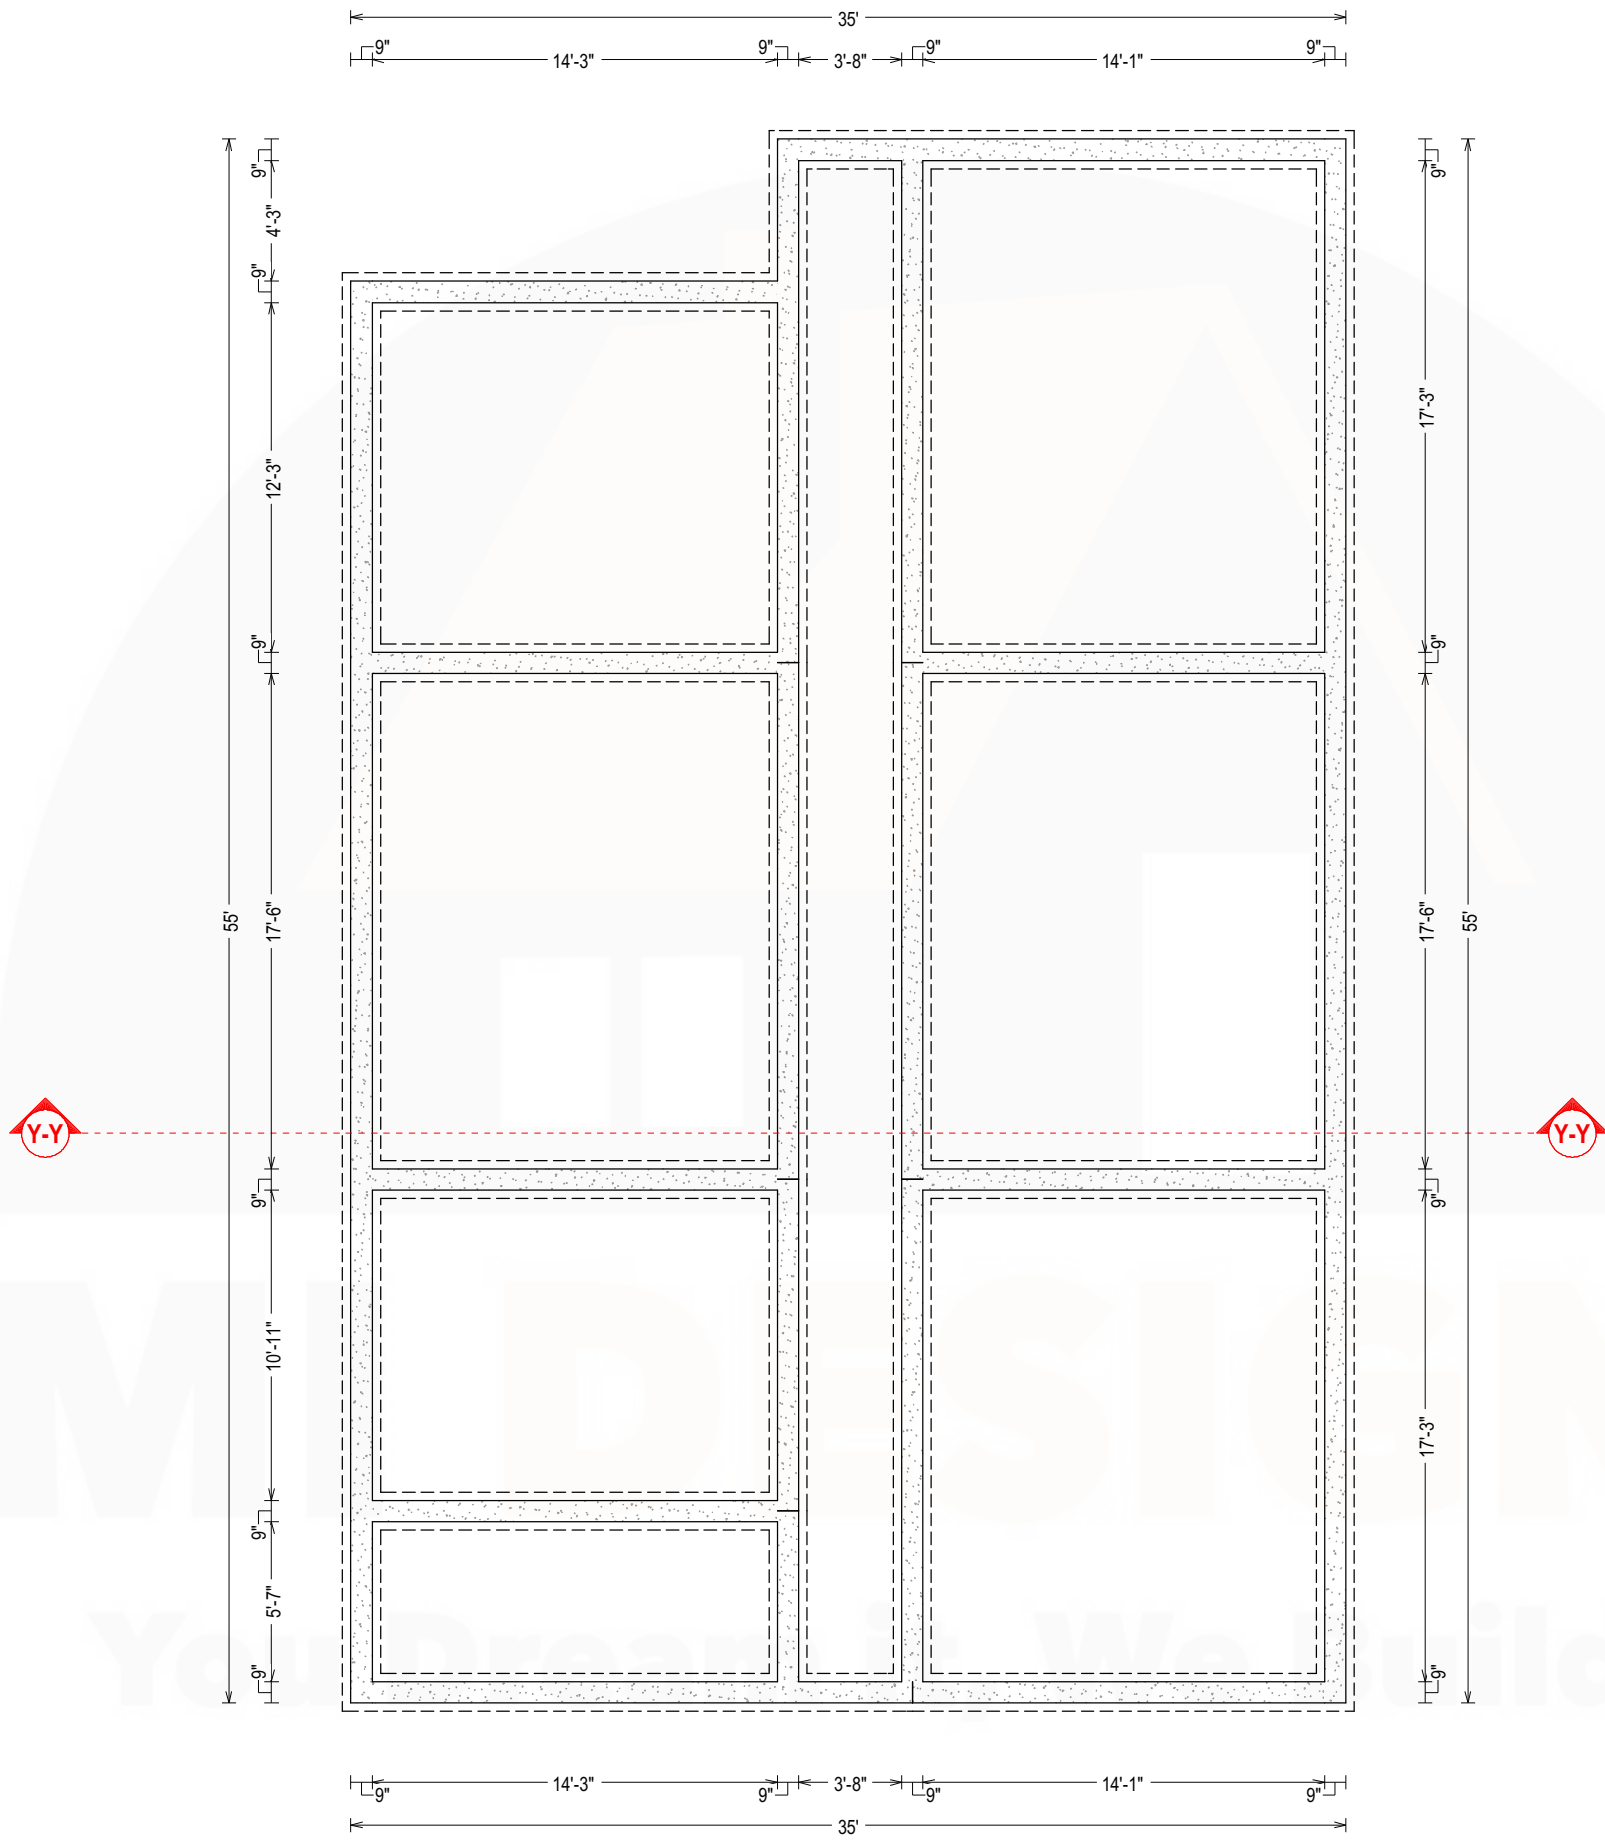
CHECKED BY:
ING. MOSES ISHMAEL KANU

ENGINEERING DEPARTMENT:

SCALE:
1:100/1:50

DATE:
28/01/2025

SHEET NO:
A- 1



NOTES

THIS DRAWING SUBJECTED TO CONDITIONS IN CONTRACT. ALL INVENTIONS, IDEAS, DESIGN AND METHODS HEREIN ARE RESERVED TO MI DESIGN ATELIER AND MAY NOT BE USED WITHOUT ITS WRITTEN CONTENT.


3F UPPER TENGBEH TOWN
kanumoses22@gmail.com
midesigns.sl
MI Designs
+232 79 331610
+232 80 563212

JOB TITLE:
SCHOOL AND CHURCH

LOCATION:
KONDOLOH ROKEL

CLIENT:
KAMAARA'S HEART FOUNDATION INTERNATIONAL MINISTRY
(AKA) C3 CHURCH


DRAWING TITLE:
FOUNDATION PLAN

DESIGN BY:
MI DESIGNS

CHECKED BY:
ING. MOSES ISHMAEL KANU

ENGINEERING DEPARTMENT:

SCALE: 1:100/1:50	DATE: 28/01/2025
SHEET NO: A- 2	

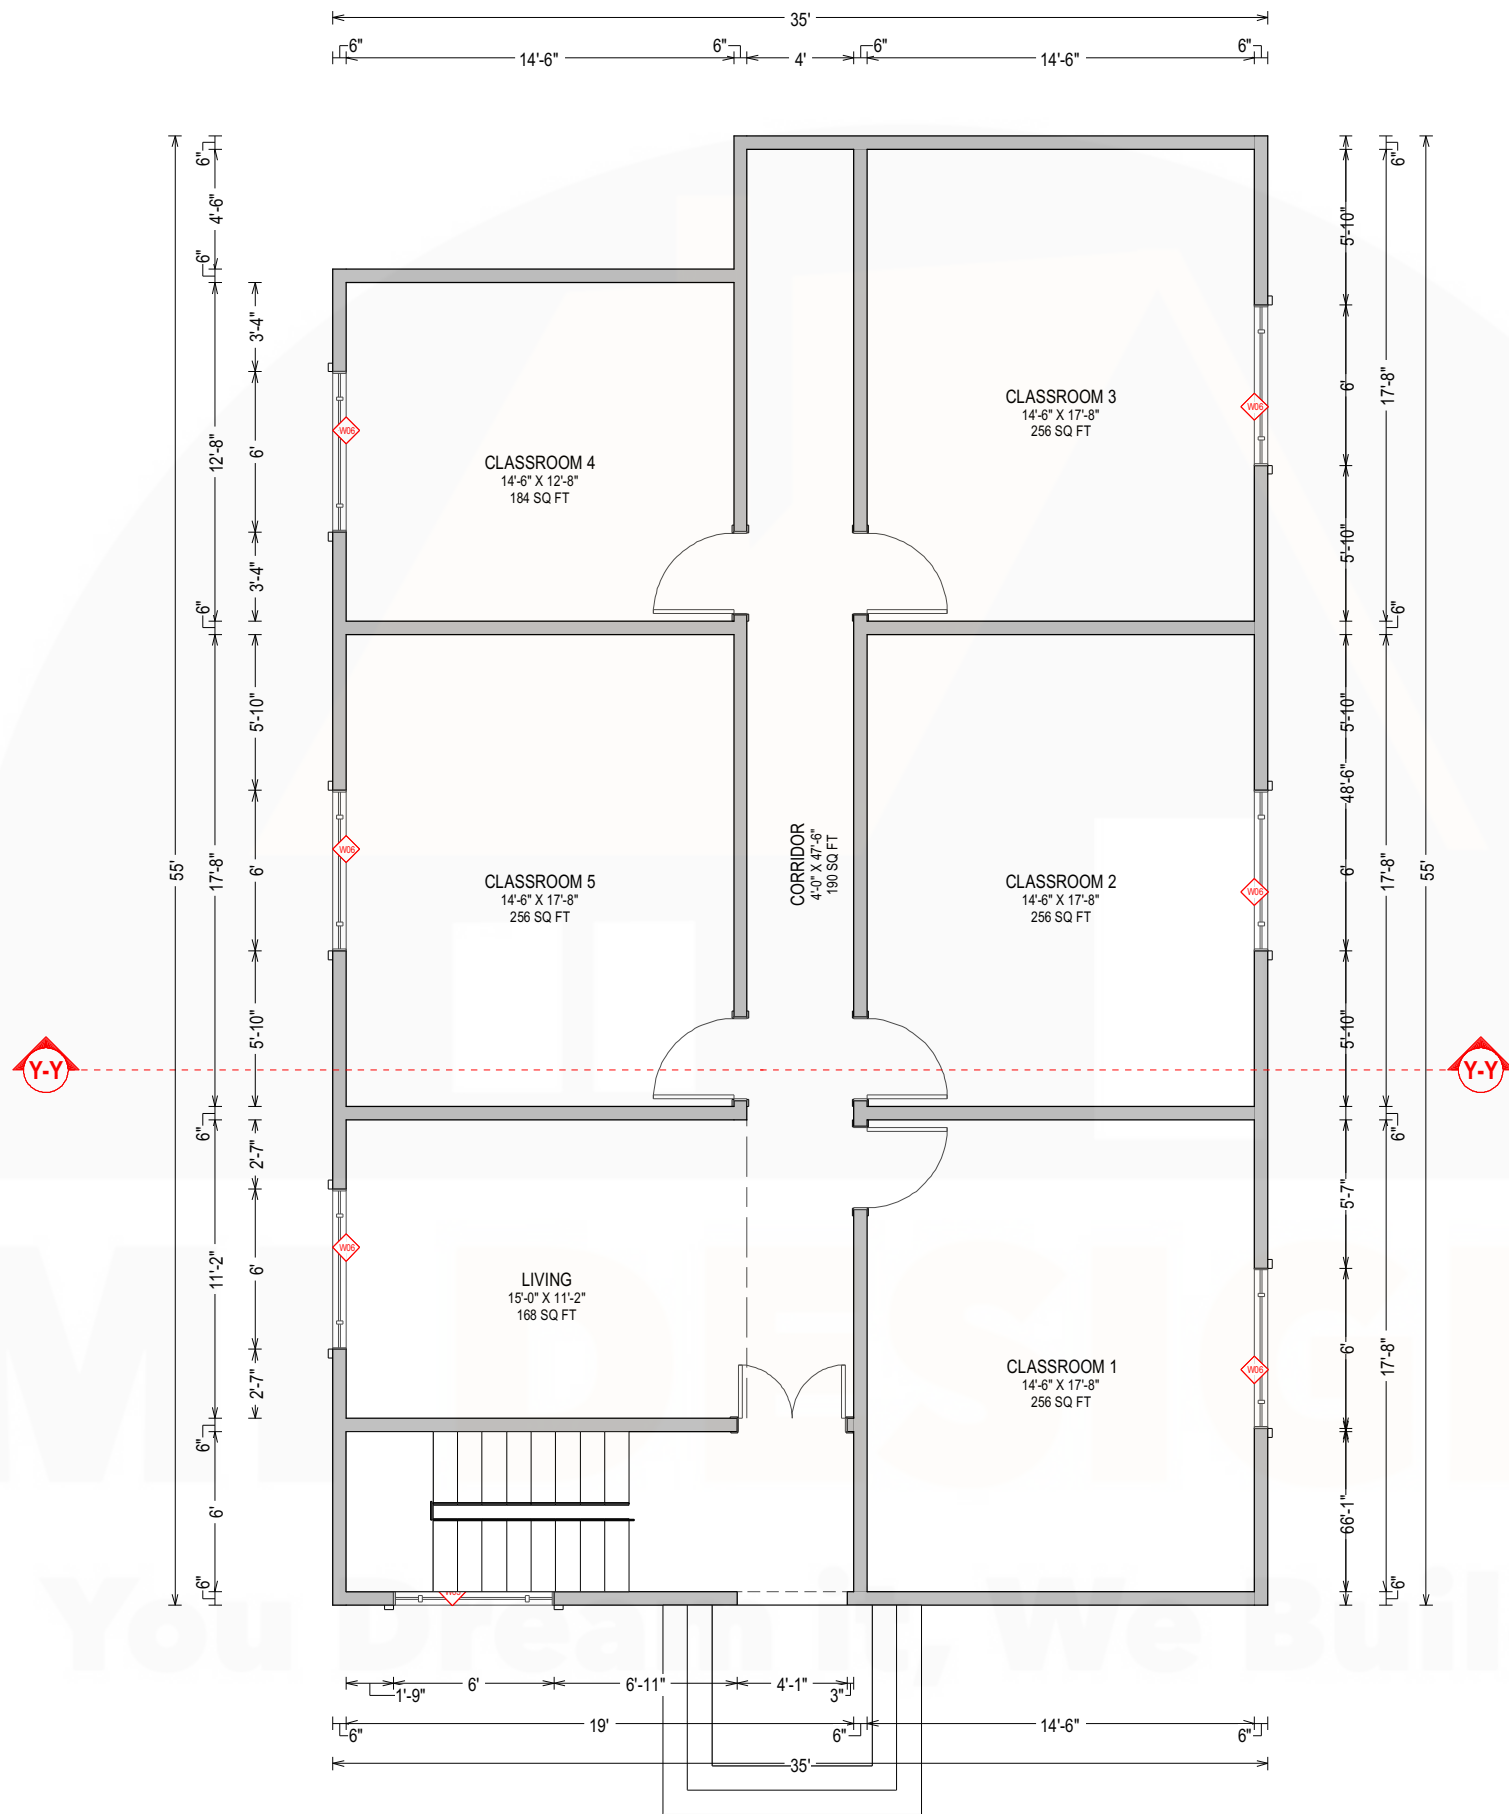

NOTES

THIS DRAWING SUBJECTED TO CONDITIONS IN CONTRACT. ALL INVENTIONS, IDEAS, DESIGN AND METHODS HEREIN ARE RESERVED TO MI DESIGN ATELIER AND MAY NOT BE USED WITHOUT ITS WRITTEN CONTENT.



3F UPPER TENGBEH TOWN
kanumoses22@gmail.com
midesigns.sl
MI Designs
+232 79 331610
+232 80 563212

JOB TITLE:
SCHOOL AND CHURCH

LOCATION:
KONDOLOH ROKEL

CLIENT:
KAMAARA'S HEART FOUNDATION INTERNATIONAL MINISTRY
(AKA) C3 CHURCH

DRAWING TITLE:
GROUND FLOOR PLAN

DESIGN BY:
MI DESIGNS

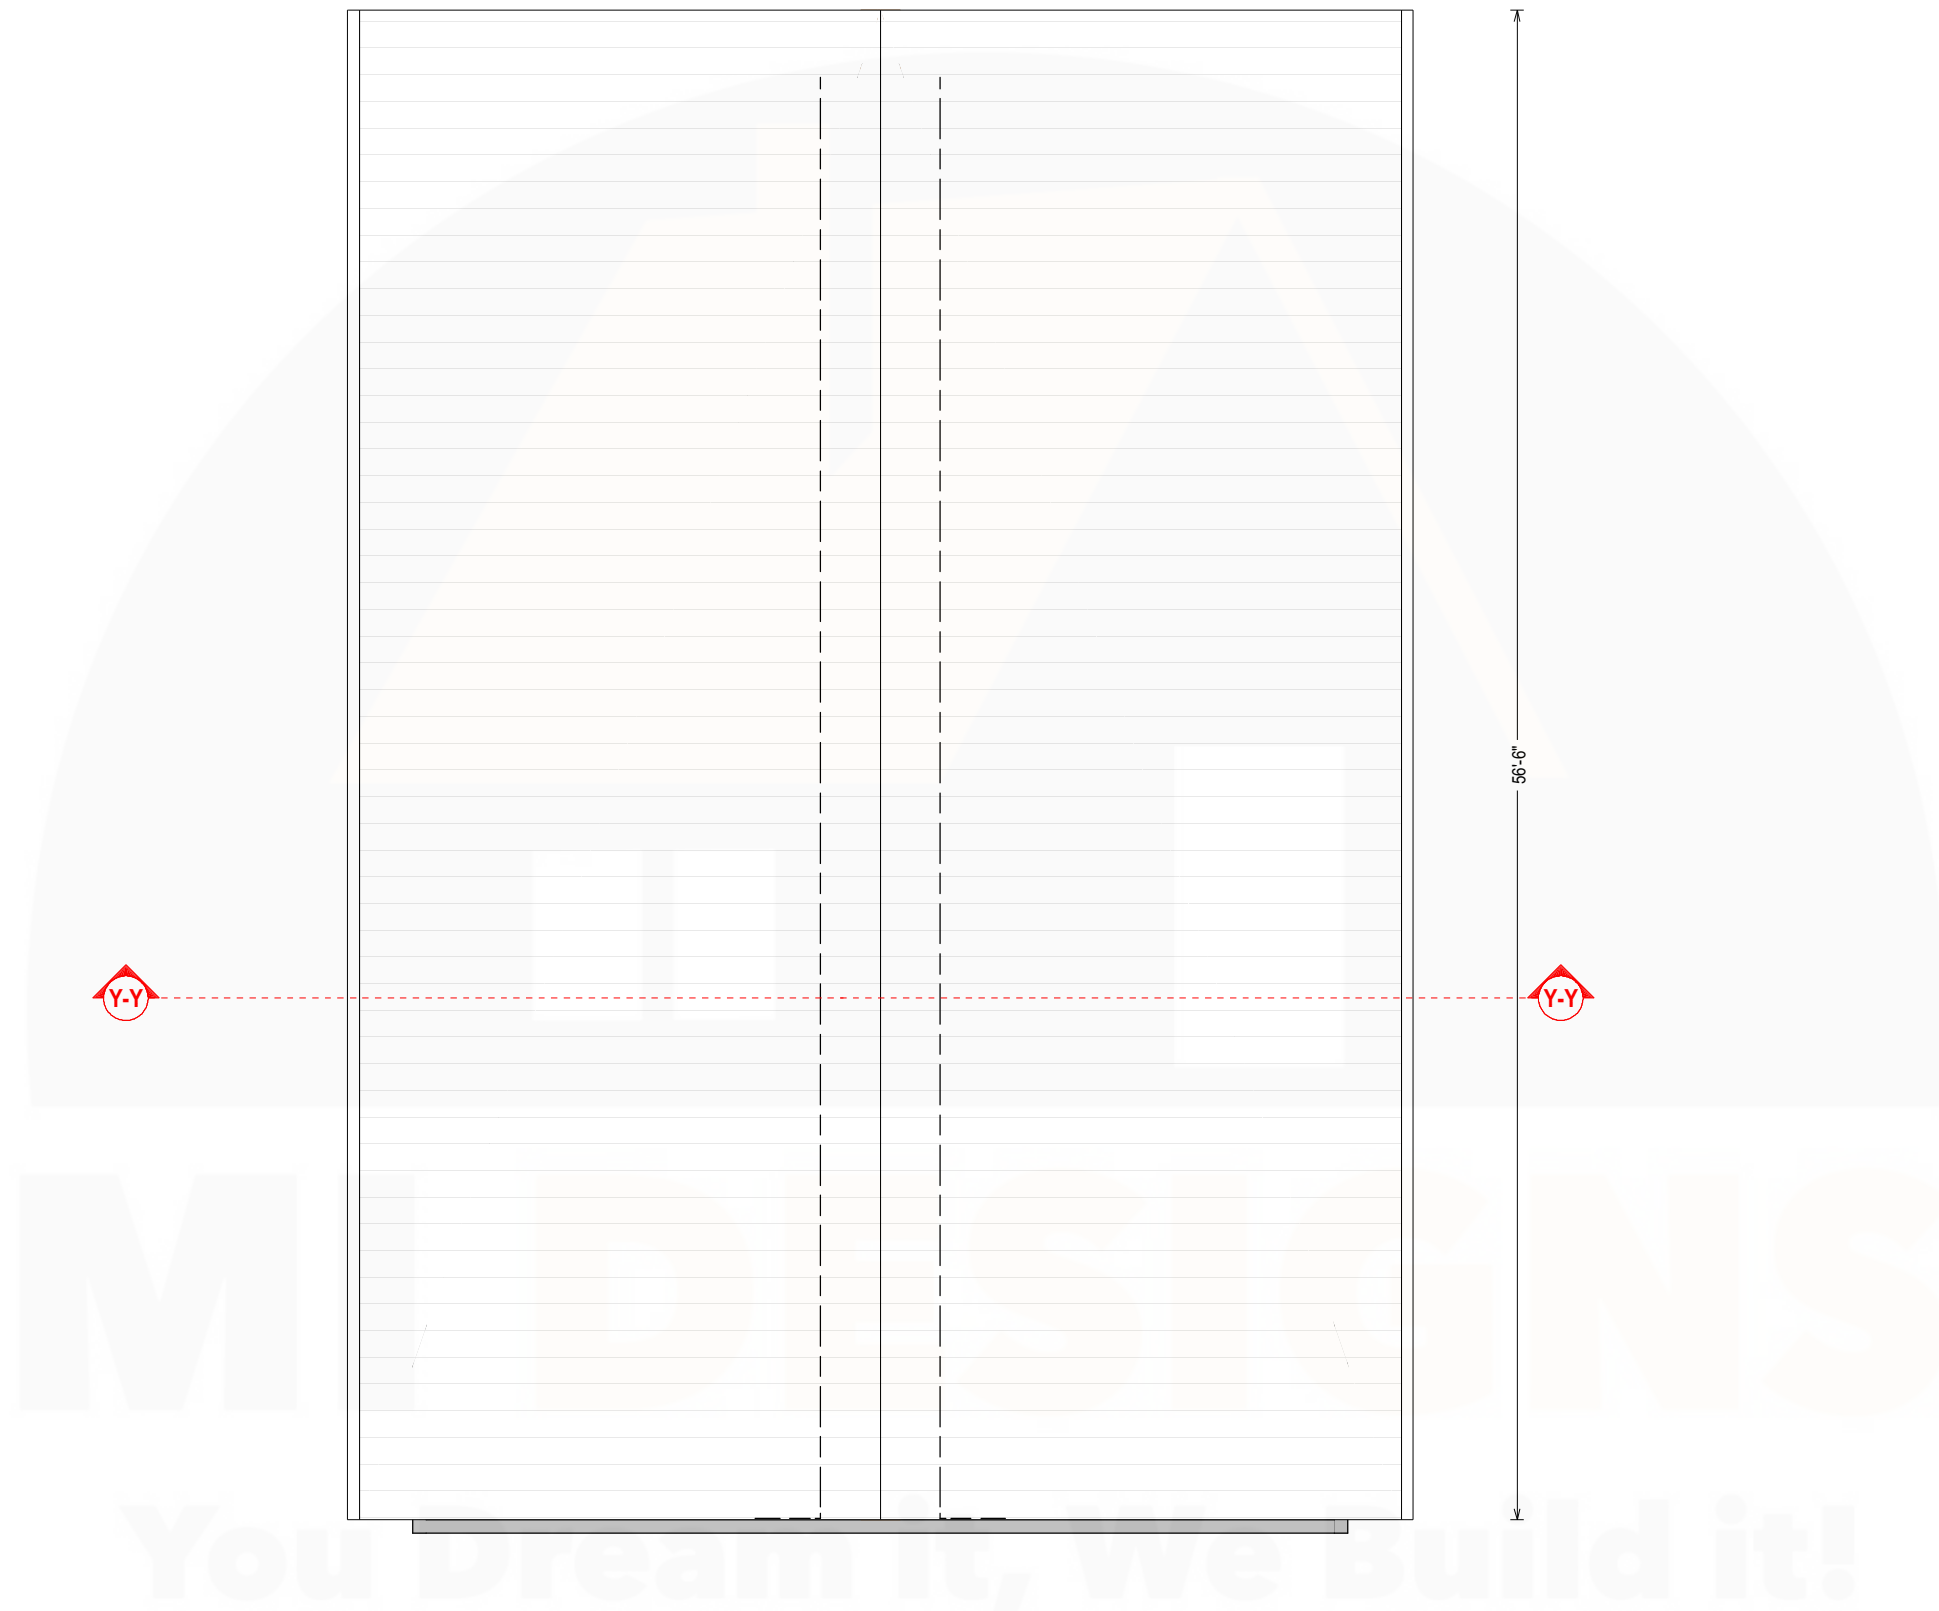
CHECKED BY:
ING. MOSES ISHMAEL KANU

ENGINEERING DEPARTMENT:

SCALE:
1:100/1:50

DATE:
28/01/2025

SHEET NO:
A- 3



NOTES

THIS DRAWING SUBJECTED TO CONDITIONS IN CONTRACT. ALL INVENTIONS, IDEAS, DESIGN AND METHODS HEREIN ARE RESERVED TO MI DESIGN ATELIER AND MAY NOT BE USED WITHOUT ITS WRITTEN CONTENT.



3F UPPER TENGBEH TOWN
kanumoses22@gmail.com
midesigns.sl
MI Designs
+232 79 331610
+232 80 563212

JOB TITLE:
SCHOOL AND CHURCH

LOCATION:
KONDOLOH ROKEL

CLIENT:
KAMAARA'S HEART FOUNDATION INTERNATIONAL MINISTRY
(AKA) C3 CHURCH

DRAWING TITLE:
ROOF PLAN

DESIGN BY:
MI DESIGNS

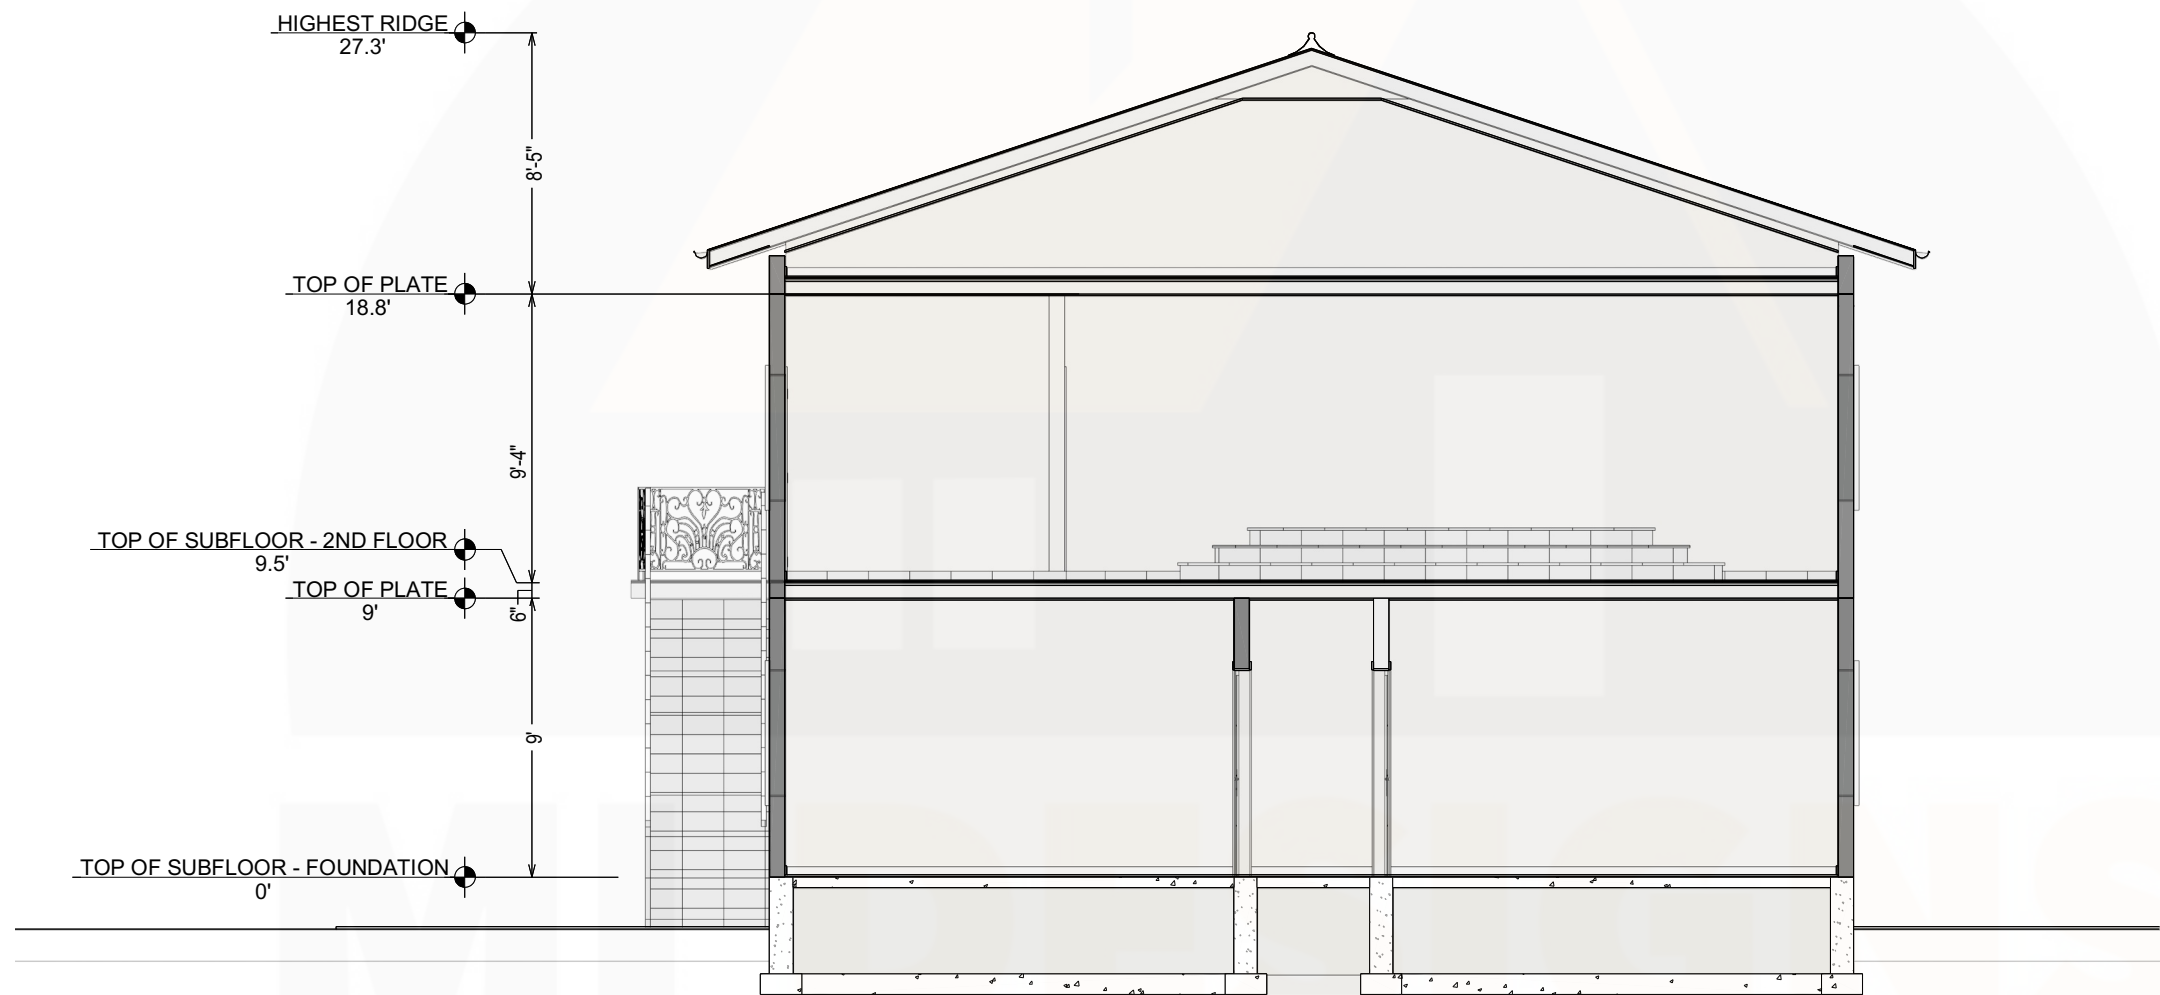
CHECKED BY:
ING. MOSES ISHMAEL KANU

ENGINEERING DEPARTMENT:

SCALE:
1:100/1:50

DATE:
28/01/2025

SHEET NO:
A- 5



NOTES

THIS DRAWING SUBJECTED TO CONDITIONS IN CONTRACT. ALL INVENTIONS, IDEAS, DESIGN AND METHODS HEREIN ARE RESERVED TO MI DESIGN ATELIER AND MAY NOT BE USED WITHOUT ITS WRITTEN CONTENT.



3F UPPER TENGBEH TOWN
kanumoses22@gmail.com
midesigns.sl
MI Designs
+232 79 331610
+232 80 563212

JOB TITLE:
SCHOOL AND CHURCH

LOCATION:
KONDOLOH ROKEL

CLIENT:
KAMAARA'S HEART FOUNDATION INTERNATIONAL MINISTRY
(AKA) C3 CHURCH

DRAWING TITLE:
CROSS SECTION Y-Y

DESIGN BY:
MI DESIGNS

 
 
 
CHECKED BY:
ING. MOSES ISHMAEL KANU







ENGINEERING DEPARTMENT:

SCALE:
1:100/1:50

DATE:
28/01/2025

SHEET NO:
A- 6

DOOR SCHEDULE				
3D EXTERIOR ELEVATION				TOTALS:
NUMBER	D01	D03	D05	
QTY	5	5	1	
FLOOR	1	2	1	
HEIGHT	80"	80"	80"	880"
WIDTH	36"	36"	48"	408"

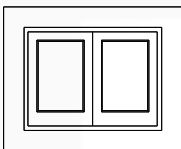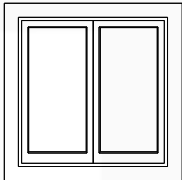  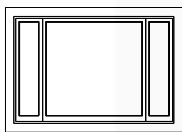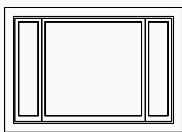WINDOW SCHEDULE							
3D EXTERIOR ELEVATION							TOTALS:
NUMBER	W02	W03	W04	W05	W06	W07	
QTY	2	1	2	1	6	5	
FLOOR	2	2	2	1	1	2	
HEIGHT	18"	36"	48"	180"	48"	48"	876"
WIDTH	24"	36"	56"	72"	72"	72"	1060"

NOTES

THIS DRAWING SUBJECTED TO CONDITIONS IN CONTRACT. ALL INVENTIONS, IDEAS, DESIGN AND METHODS HEREIN ARE RESERVED TO MI DESIGN ATELIER AND MAY NOT BE USED WITHOUT ITS WRITTEN CONTENT.



3F UPPER TENGBEH TOWN
kanumoses22@gmail.com
midesigns.sl
MI Designs
+232 79 331610
+232 80 563212

JOB TITLE:
SCHOOL AND CHURCH

LOCATION:
KONDOLOH ROKEL

CLIENT:
KAMAARA'S HEART FOUNDATION INTERNATIONAL MINISTRY
(AKA) C3 CHURCH

DRAWING TITLE:
DOOR AND WINDOW SCHEDULE

DESIGN BY:
MI DESIGNS

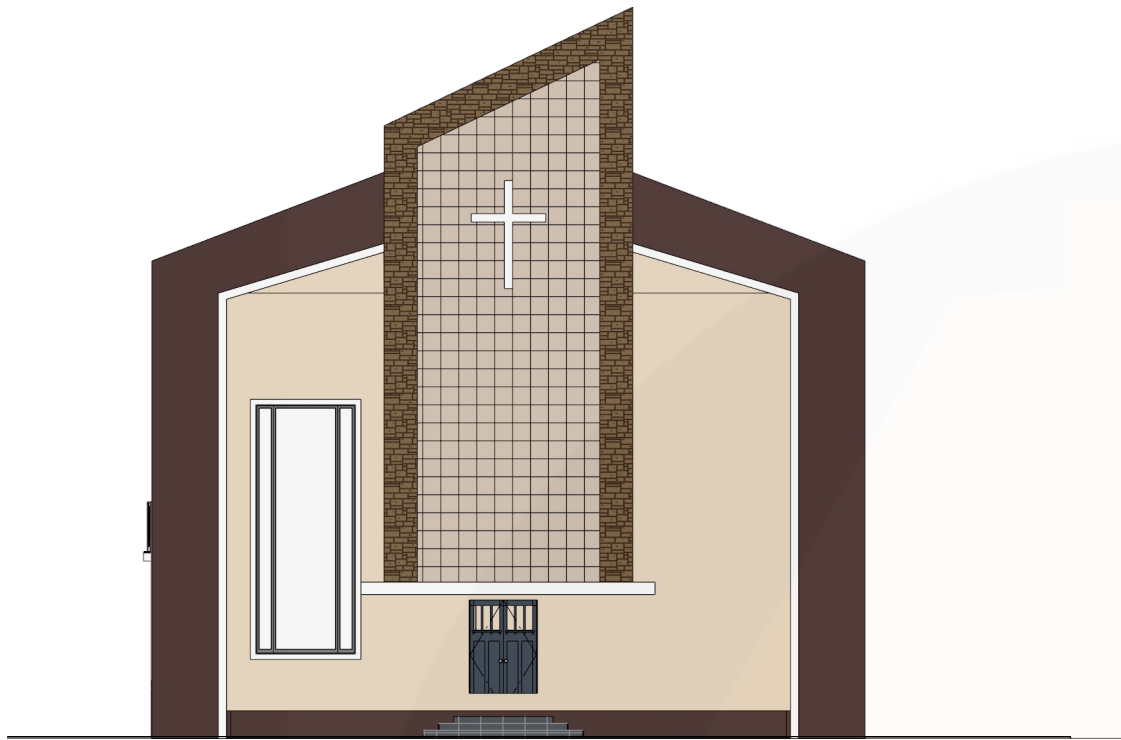
CHECKED BY:
ING. MOSES ISHMAEL KANU

ENGINEERING DEPARTMENT:

SCALE:
1:100/1:50

DATE:
28/01/2025


SHEET NO:
A- 7



FRONT SIDE VIEW



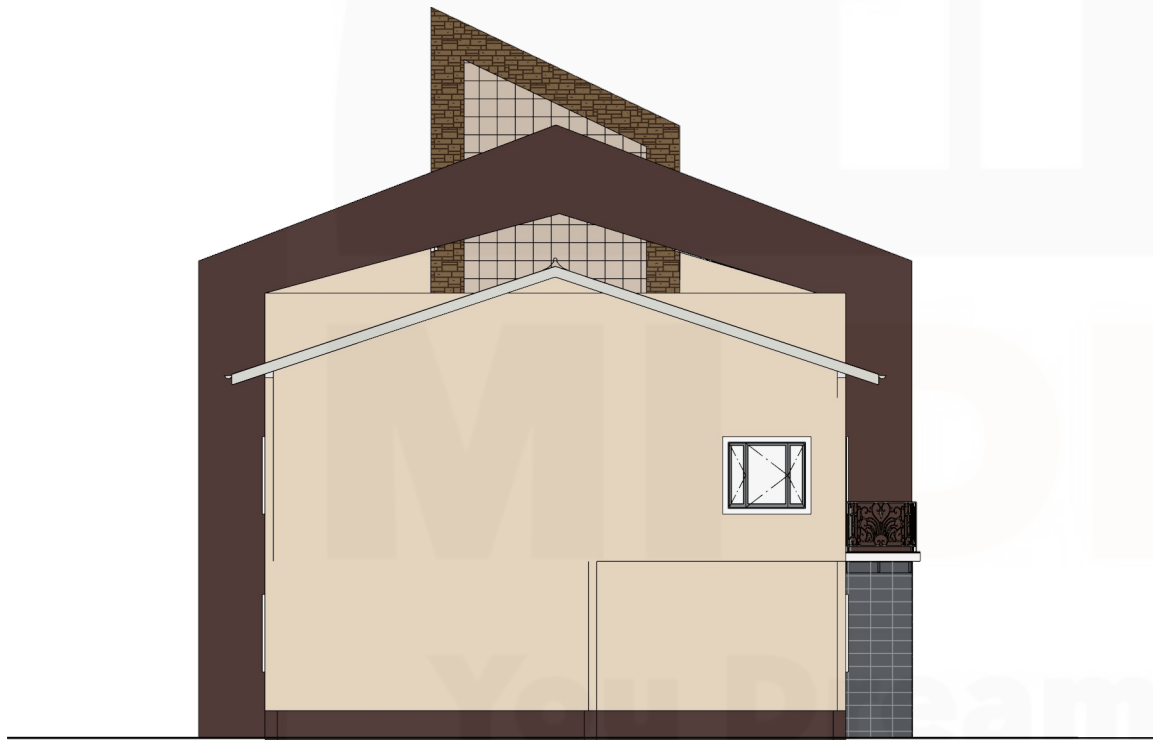RIGHT SIDE VIEW



BACK SIDE VIEW



LEFT SIDE VIEW

NOTES

THIS DRAWING SUBJECTED TO CONDITIONS IN CONTRACT. ALL INVENTIONS, IDEAS, DESIGN AND METHODS HEREIN ARE RESERVED TO MI DESIGN ATELIER AND MAY NOT BE USED WITHOUT ITS WRITTEN CONTENT.



3F UPPER TENGBEH TOWN
kanumoses22@gmail.com
midesigns.sl
MI Designs
+232 79 331610
+232 80 563212

JOB TITLE:
SCHOOL AND CHURCH

LOCATION:
KONDOLOH ROKEL

CLIENT:
KAMAARA'S HEART FOUNDATION INTERNATIONAL MINISTRY
(AKA) C3 CHURCH

DRAWING TITLE:
ONE POINT PERSPECTIVE VIEW

DESIGN BY:
MI DESIGNS

CHECKED BY:
ING. MOSES ISHMAEL KANU

ENGINEERING DEPARTMENT:

SCALE:
1:100/1:50

DATE:
28/01/2025

SHEET NO:
A- 8



You Dream it, We Build it!

NOTES

THIS DRAWING SUBJECTED TO CONDITIONS IN CONTRACT. ALL INVENTIONS, IDEAS, DESIGN AND METHODS HEREIN ARE RESERVED TO MI DESIGN ATELIER AND MAY NOT BE USED WITHOUT ITS WRITTEN CONTENT.



3F UPPER TENGBEH TOWN
kanumoses22@gmail.com
midesigns.sl
MI Designs
+232 79 331610
+232 80 563212

JOB TITLE:

SCHOOL AND CHURCH

LOCATION:

KONDOLOH ROKEL

CLIENT:

KAMAARA'S HEART FOUNDATION INTERNATIONAL MINISTRY (AKA) C3 CHURCH

DRAWING TITLE:

RENDER VIEW

DESIGN BY:

MI DESIGNS

CHECKED BY:

ING. MOSES ISHMAEL KANU

ENGINEERING DEPARTMENT:

SCALE:
1:100/1:50

DATE:
28/01/2025

SHEET NO:
A- 9



You Dream it, We Build it!

NOTES

THIS DRAWING SUBJECTED TO CONDITIONS IN CONTRACT. ALL INVENTIONS, IDEAS, DESIGN AND METHODS HEREIN ARE RESERVED TO MI DESIGN ATELIER AND MAY NOT BE USED WITHOUT ITS WRITTEN CONTENT.



3F UPPER TENGBEH TOWN
kanumoses22@gmail.com
midesigns.sl
MI Designs
+232 79 331610
+232 80 563212

JOB TITLE:
SCHOOL AND CHURCH

LOCATION:
KONDOLOH ROKEL

CLIENT:
KAMAARA'S HEART FOUNDATION INTERNATIONAL MINISTRY
(AKA) C3 CHURCH

DRAWING TITLE:
RENDER VIEW

DESIGN BY:
MI DESIGNS

CHECKED BY:
ING. MOSES ISHMAEL KANU

ENGINEERING DEPARTMENT:

SCALE:
1:100/1:50

DATE:
28/01/2025

SHEET NO:
A-10



You Dream it, We Build it!

NOTES

THIS DRAWING SUBJECTED TO CONDITIONS IN CONTRACT. ALL INVENTIONS, IDEAS, DESIGN AND METHODS HEREIN ARE RESERVED TO MI DESIGN ATELIER AND MAY NOT BE USED WITHOUT ITS WRITTEN CONTENT.



3F UPPER TENGBEH TOWN
kanumoses22@gmail.com
midesigns.sl
MI Designs
+232 79 331610
+232 80 563212

JOB TITLE:
SCHOOL AND CHURCH

LOCATION:
KONDOLOH ROKEL

CLIENT:
KAMAARA'S HEART FOUNDATION INTERNATIONAL MINISTRY
(AKA) C3 CHURCH

DRAWING TITLE:
RENDER VIEW

DESIGN BY:
MI DESIGNS

CHECKED BY:
ING. MOSES ISHMAEL KANU

ENGINEERING DEPARTMENT:

SCALE:
1:100/1:50

DATE:
28/01/2025

SHEET NO:
A-11



You Dream it, We Build it!

NOTES

THIS DRAWING SUBJECTED TO CONDITIONS IN CONTRACT. ALL INVENTIONS, IDEAS, DESIGN AND METHODS HEREIN ARE RESERVED TO MI DESIGN ATELIER AND MAY NOT BE USED WITHOUT ITS WRITTEN CONTENT.



3F UPPER TENGBEH TOWN
kanumoses22@gmail.com
midesigns.sl
MI Designs
+232 79 331610
+232 80 563212

JOB TITLE:
SCHOOL AND CHURCH

LOCATION:
KONDOLOH ROKEL

CLIENT:
KAMAARA'S HEART FOUNDATION INTERNATIONAL MINISTRY
(AKA) C3 CHURCH

DRAWING TITLE:
RENDER VIEW

DESIGN BY:
MI DESIGNS

CHECKED BY:
ING. MOSES ISHMAEL KANU

ENGINEERING DEPARTMENT:

SCALE:
1:100/1:50

DATE:
28/01/2025

SHEET NO:
A-12